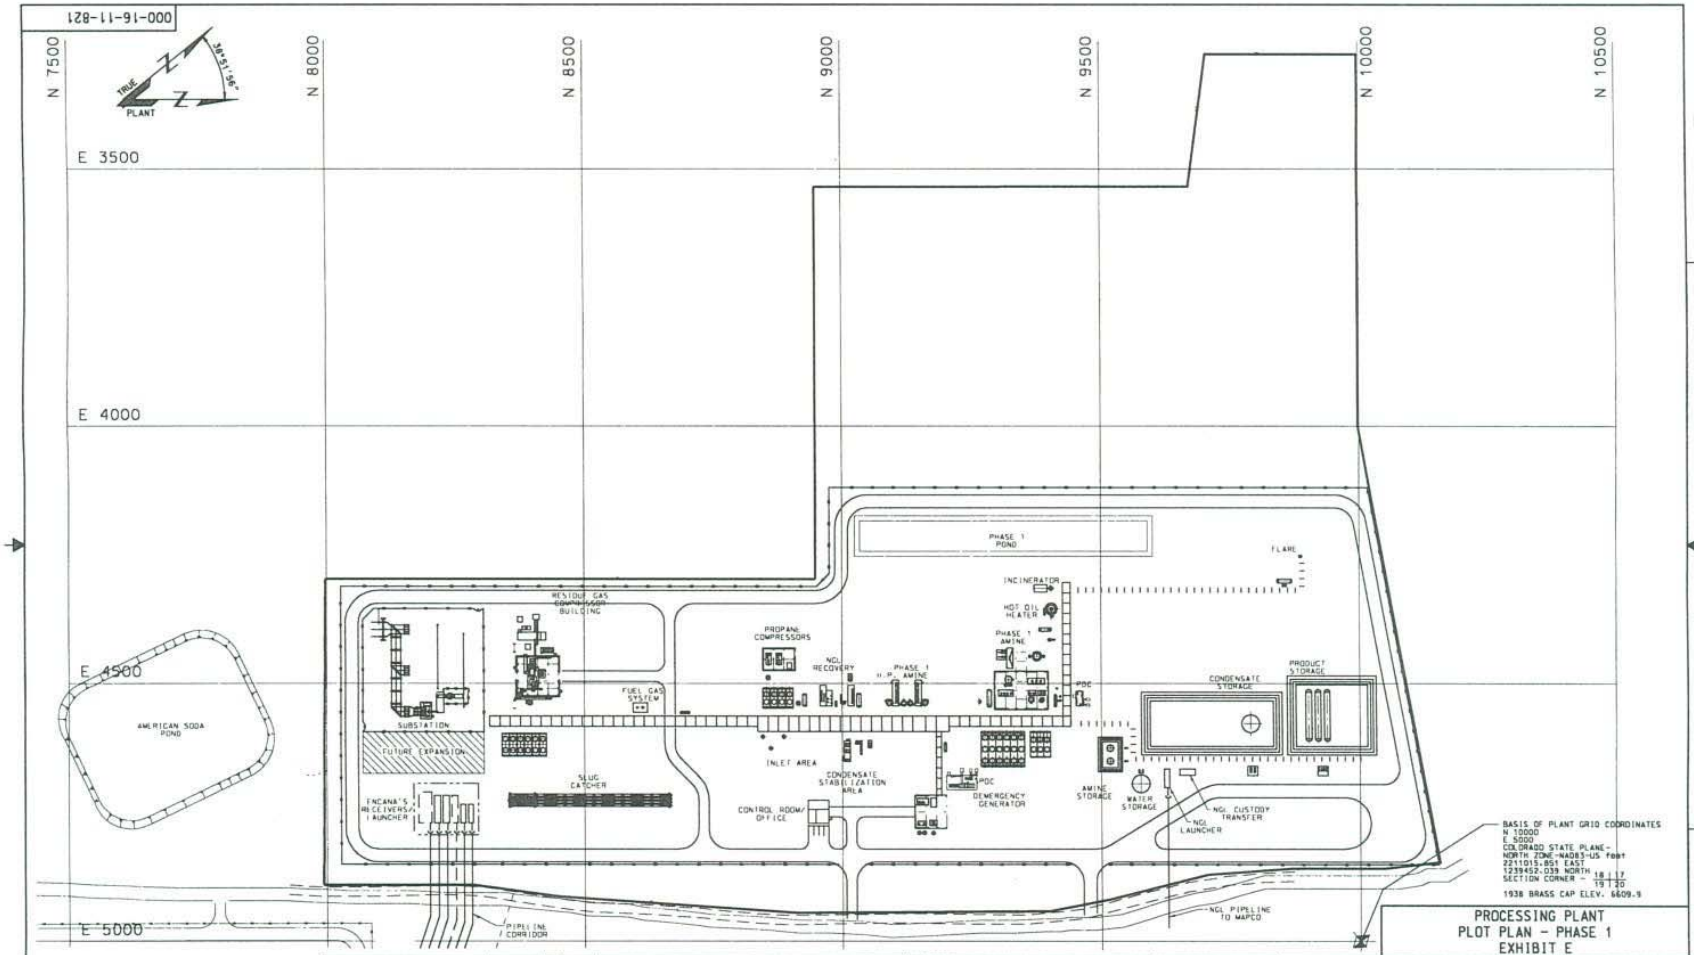

REVISION APPROVAL RECORD				REV C	
DISCIPLINE	BY	DATE	DISCIPLINE	BY	DATE
ARCH.			MECHANICAL		
CIVIL			NUCLEAR		
ELECTRICAL			PIPING		
ENVIRON.			PROCESS		
GEN. ARRANG.			QA / QC		
HVAC			STRUCTURAL		
I & C					

REV NO	DATE	REVISIONS	BY	CHKR
C	03/16/05	ISSUED FOR FEED PACKAGE		
B	02/11/05	ISSUED FOR REVIEW		
A	01/18/05	ISSUED FOR REVIEW		

DRAWING STATUS				
ISSUED	REV	DATE	SDE	PEM
PRELIMINARY	C	.		
APPROVED FOR CONSTRUCTION				

NOT APPROVED FOR CONSTRUCTION UNLESS SIGNED & DATED. DESTROY ALL PRINTS BEARING EARLIER DATE &/OR REV.NO.

PROJECT NO.: 28005
DRAWN: BTH DATE: 01/11/05
CHECKED: DATE:
SCALE: 1"=100'-0"

PROCESSING PLANT
PLOT PLAN - PHASE 1
EXHIBIT E

ENCANA
Encana Oil & Gas (USA) Inc.
Meeker Gas Plant
Meeker, Colorado

Washington Group International
7800 E. Union Ave. - Denver, CO 80237 - (303) 843-2000

DWG. NO. 000-16-11-821 REV C

f:\28005\cad\plp\dgn\0001611821.dgn
16-MAR-2005 09:12